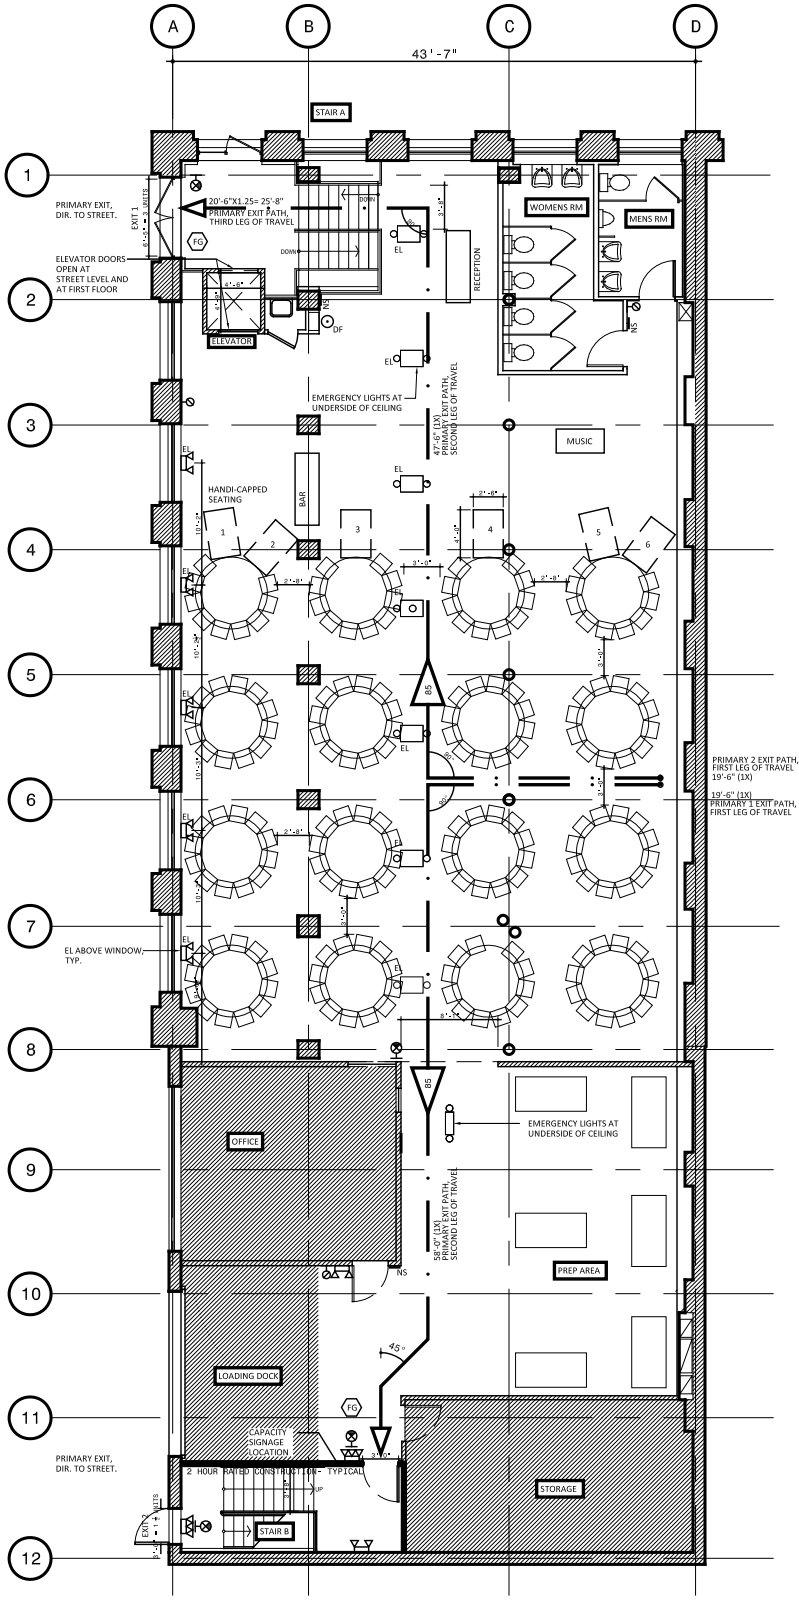
A
B
C
D
43'-7"
STAIR A
1
2
3
4
5
6
7
8
9
10
11
12
PRIMARY EXIT, DIR. TO STREET.
EXIT 1
3 SUITS
20'-6"X1.25= 25'-8"
PRIMARY EXIT PATH, THIRD LEG OF TRAVEL
FG
ELEVATOR DOORS OPEN AT STREET LEVEL AND AT FIRST FLOOR
DOWN
EL
RECEPTION
WOMENS RM
MENS RM
NS
DF
ELEVATOR
EMERGENCY LIGHTS AT UNDERSIDE OF CEILING
47'-6" (1X) PRIMARY EXIT PATH SECOND LEG OF TRAVEL
MUSIC
HANDI-CAPPED SEATING
BAR
PRIMARY 2 EXIT PATH, FIRST LEG OF TRAVEL 19'-6" (1X)
19'-6" (1X) PRIMARY 1 EXIT PATH, FIRST LEG OF TRAVEL
EL ABOVE WINDOW, TYP.
OFFICE
EMERGENCY LIGHTS AT UNDERSIDE OF CEILING
58'-0" (1X) PRIMARY EXIT PATH SECOND LEG OF TRAVEL
PREP AREA
LOADING DOCK
CAPACITY SIGNAGE LOCATION
2 HOUR RATED CONSTRUCTION - TYPICAL
STORAGE
PRIMARY EXIT, DIR. TO STREET.
EXIT 2
3 SUITS
UP
STAIR B